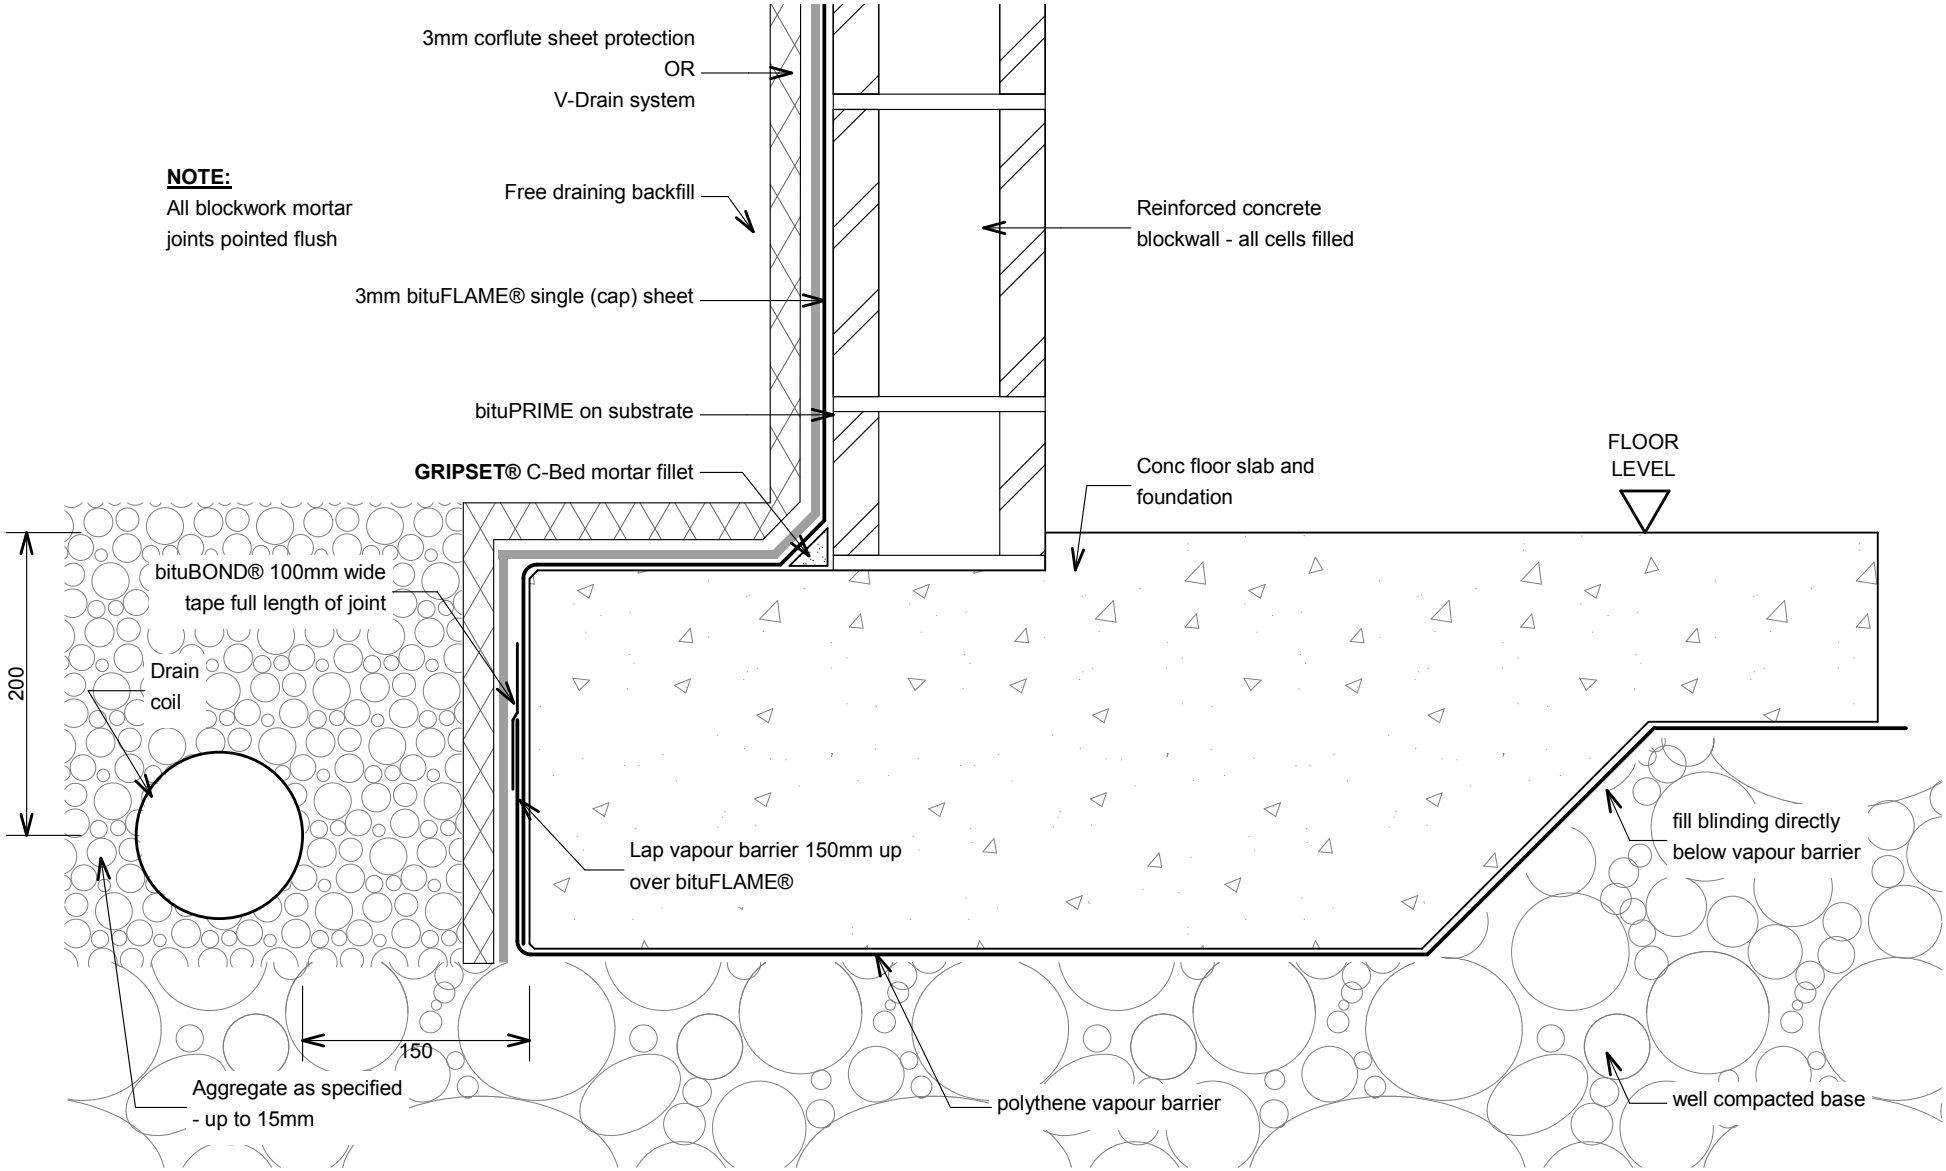

bF-T20 - Blockwall/ Floor Joint 1-1 (single layer)

REVISION: 20 April 2016